MATCHLINE STA. 13+680
9000 Jane Street
9060 Jane Street
9070 Jane Street
9088 Jane Street
9100 Jane Street
MUP 3.0m
SIDEWALK 2.1m
CYCLE TRACK 1.8m
BLVD. 2.0m
RT LANE 3.5m
CURB LANE 3.5m
THRU LANE 3.3m
LT LANE 3.5m
RIVEROCK GATE STATION 4m X 75m
RUTHERFORD STATION 4m X 75m
RIVEROCK GATE
350 Caldari Road
370 Caldari Road
9001 Jane Street
9075 Jane Street
9085 Jane Street
9093 Jane Street
9095 Jane Street
9097 Jane Street
9099 Jane Street
10 Abeja Street
JANE ST
RUTHERFORD RD
3100 Rutherford Road
3110 Rutherford Road
MUP 2.4m
BLVD. 2.95m
STRUCTURAL MODIFICATION/REPLACEMENT TO BE CONFIRMED IN CONSULTATION WITH TORONTO AND REGION CONSERVATION AUTHORITY (TRCA)
9225 Jane Street
9235 Jane Street
9300 Jane Street
89 Auto Vaughan Drive
88 Auto Vaughan Drive
98 Auto Vaughan Drive
100 Auto Vaughan Drive
AUTO VAUGHAN DR
9401 Jane Street
9411 Jane Street
9421 Jane Street
9441 Jane Street
9461 Jane Street
CANADA'S WONDERLAND DR
SPRINGSIDE RD
SPRINGSIDE RD STATION TO BE PROTECTED FOR
DRAINAGE PIPE REQUIRES EXTENSION
9580 Jane Street
NORWOOD STATION 4m X 75m
NORWOOD AVE
MUP 2.5m
BLVD. 1.5m
9601 Jane Street
9621 Jane Street
9641 Jane Street
9651 Jane Street
9681 Jane Street
9699 Jane Street
MATCHLINE STA. 15+880

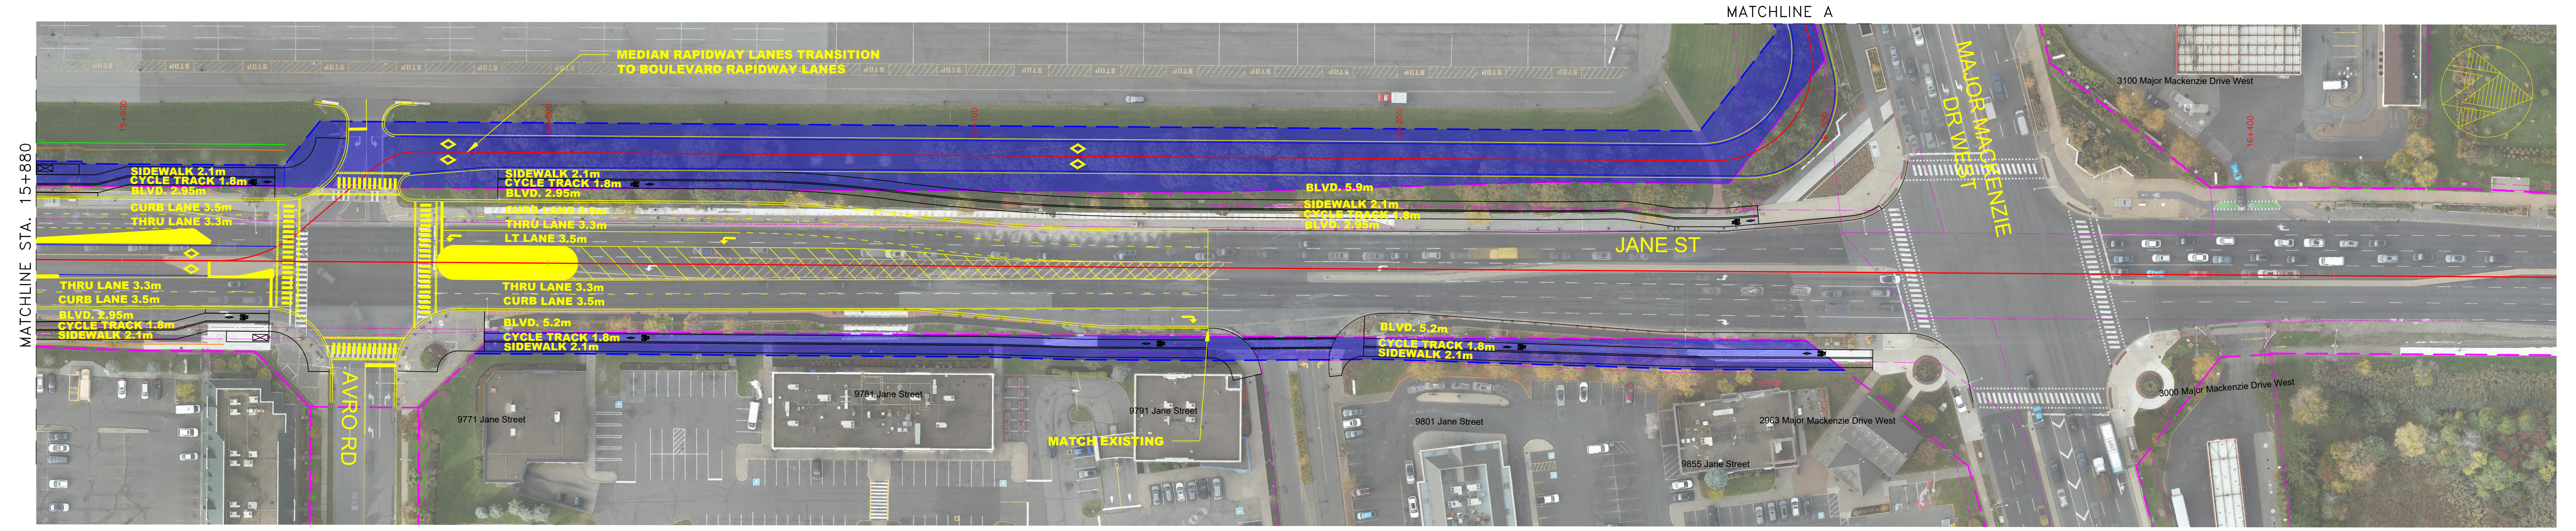
MATCHLINE A
MATCHLINE STA. 15+880
MEDIAN RAPIDWAY LANES TRANSITION TO BOULEVARD RAPIDWAY LANES
SIDEWALK 2.1m
CYCLE TRACK 1.8m
BLVD. 2.95m
CURB LANE 3.5m
THRU LANE 3.3m
LT LANE 3.5m
BLVD. 5.9m
BLVD. 5.2m
JANE ST
AVRO RD
MAJOR MACKENZIE DR WEST
MATCH EXISTING
3100 Major Mackenzie Drive West
3000 Major Mackenzie Drive West
2963 Major Mackenzie Drive West
9771 Jane Street
9781 Jane Street
9791 Jane Street
9801 Jane Street
9855 Jane Street

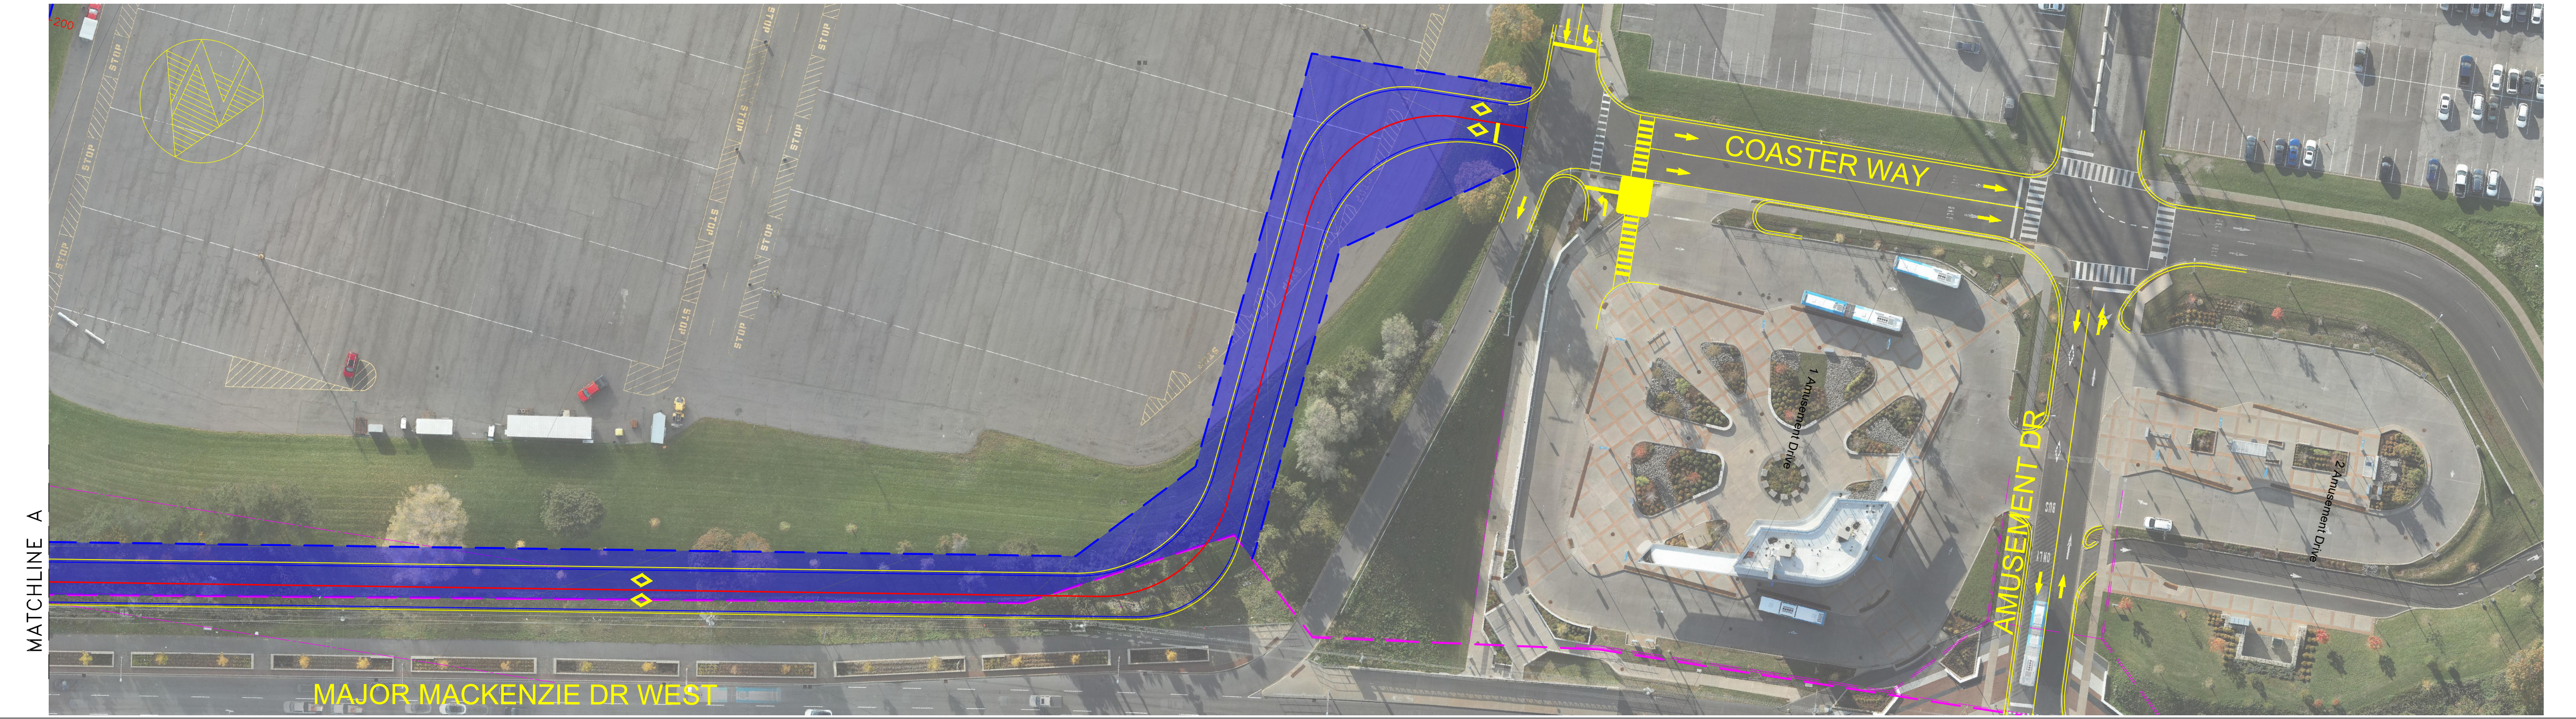
MATCHLINE A
COASTER WAY
AMUSEMENT DR
1 Amusement Drive
2 Amusement Drive
MAJOR MACKENZIE DR WEST

LEGEND

EXISTING RIGHT-OF-WAY	PROPOSED ROAD CENTRELINE	PROPOSED ROW
EXISTING LOT LINE	PROPOSED BRT PLATFORM	EASEMENT LINE
EXISTING OTHER PLAN LIMIT	PROPOSED BRT RAPIDWAY	PROPOSED RETAINING WALL
STREAMS AND WATERCOURSE	PROPERTY REQUIREMENT AREA	GRADING LIMIT

FILENAME: C:\pwworking\canada01\d0421556\10419650-C01-001-RP00_1 to 500.dwg
PLOTDATE: Nov 21, 2025 – 1:20pm
PLOTTED BY: MSIVANDIAN

DRAFT FOR DISCUSSION

HDR

YORK REGION RAPID TRANSIT CORPORATION

York Region

JANE STREET BUS RAPID TRANSIT
HIGHWAY 7 TO MAJOR MACKENZIE DRIVE

STA. 13+680 TO STA. 16+400

PLAN

SHEET NO.
2

5m 0 5m 10m
SCALE 1:500